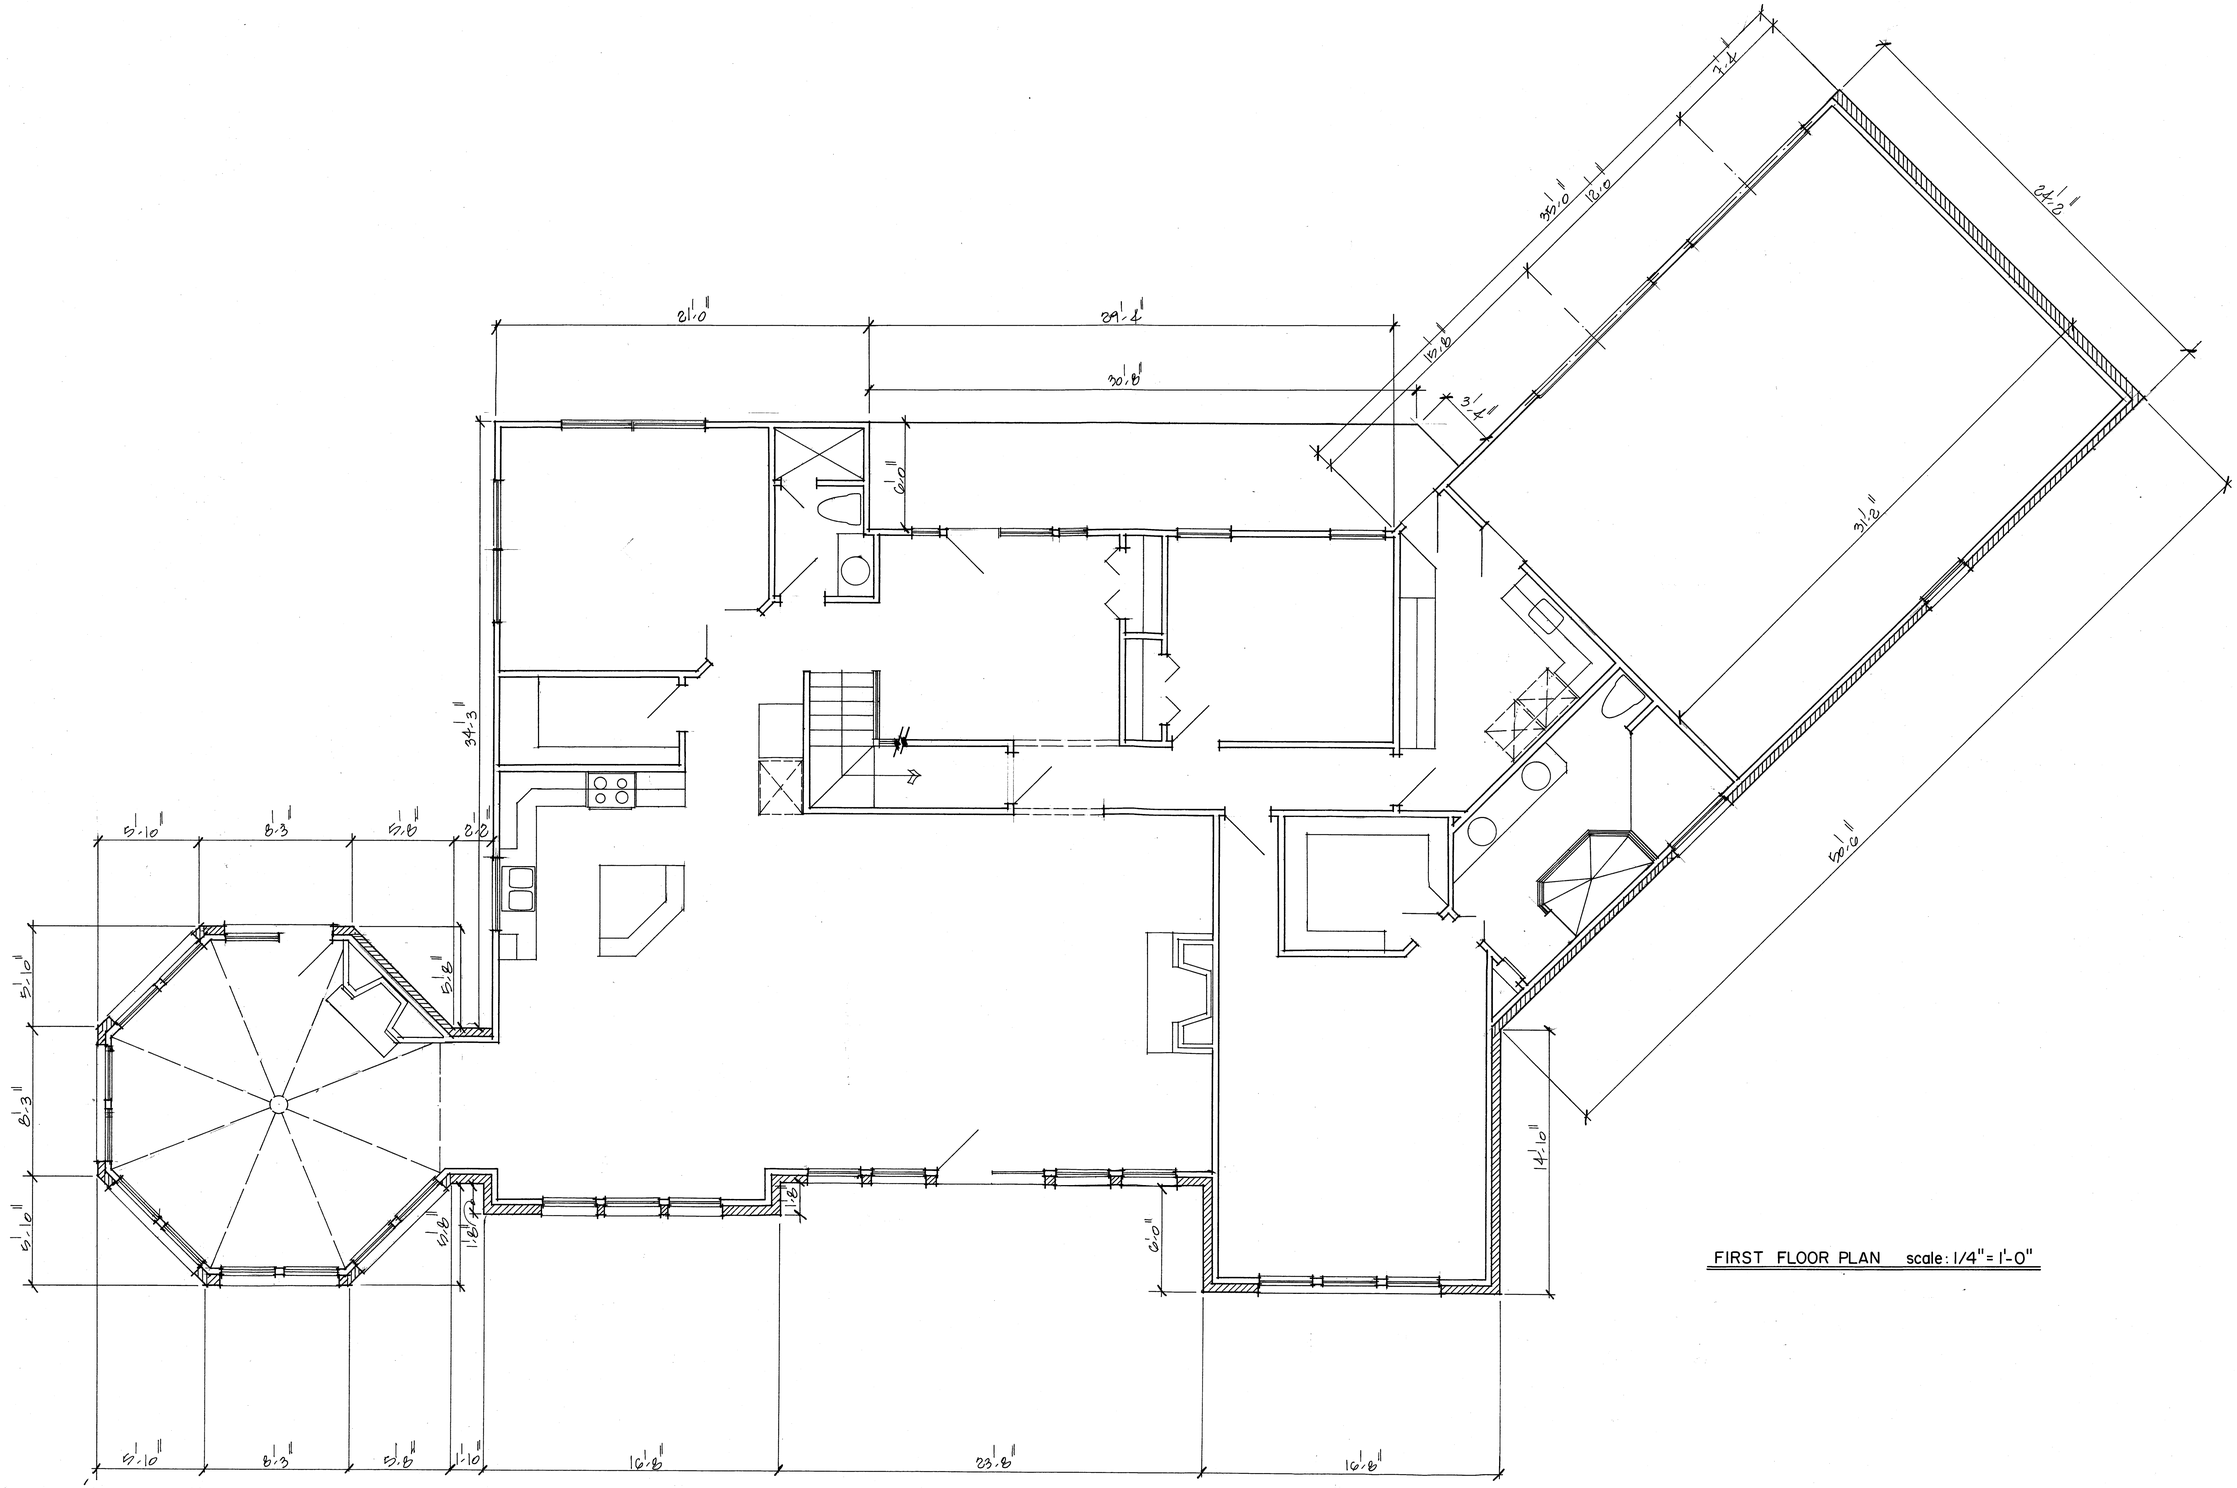

FIRST FLOOR PLAN scale: 1/4" = 1'-0"

NATIONAL NO. 1858L-24X36